WALL LEGEND

- EXISTING WALL
- NEW WALL
- REMOVEL WALL
- PATCH / CLOSE WALL

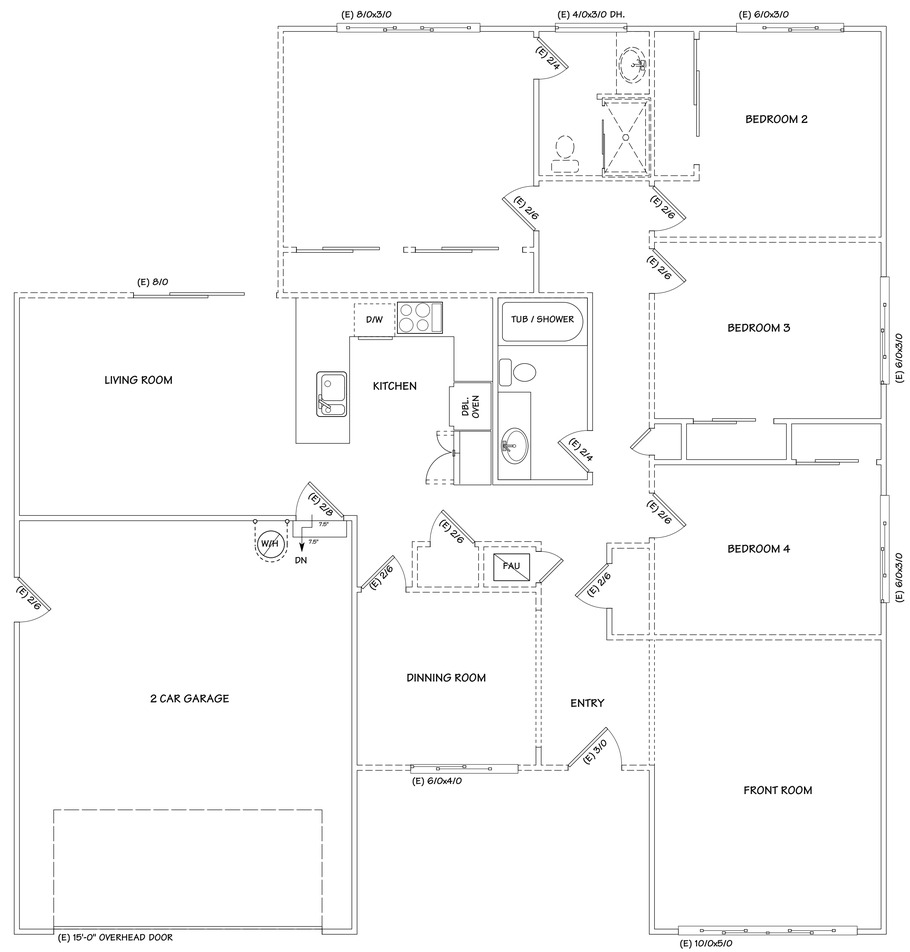

EXISTING FLOOR PLAN

SCALE: 1/4" = 1'-0"

OWNER: MR & MRS KOLAPPA
3766 EASTWOOD CIRCLE
SANTA CLARA, CA. 95054

DESIGN BY:
PACIFIC BLUE DEVELOPMENTS
Michael S Radu
35 Colleen Way
Campbell, Ca. 95008
(408) 504-6826 Cell

PACIFIC BLUE DEVELOPMENTS

REVISION:

DEMO FLOOR PLAN

DRAWN BY
Michael S. Radu

CHECKED BY
PBD

JOB NO.
19-05

DATE
10/12/2020

SCALE
AS SHOWN

SHEET
A-4