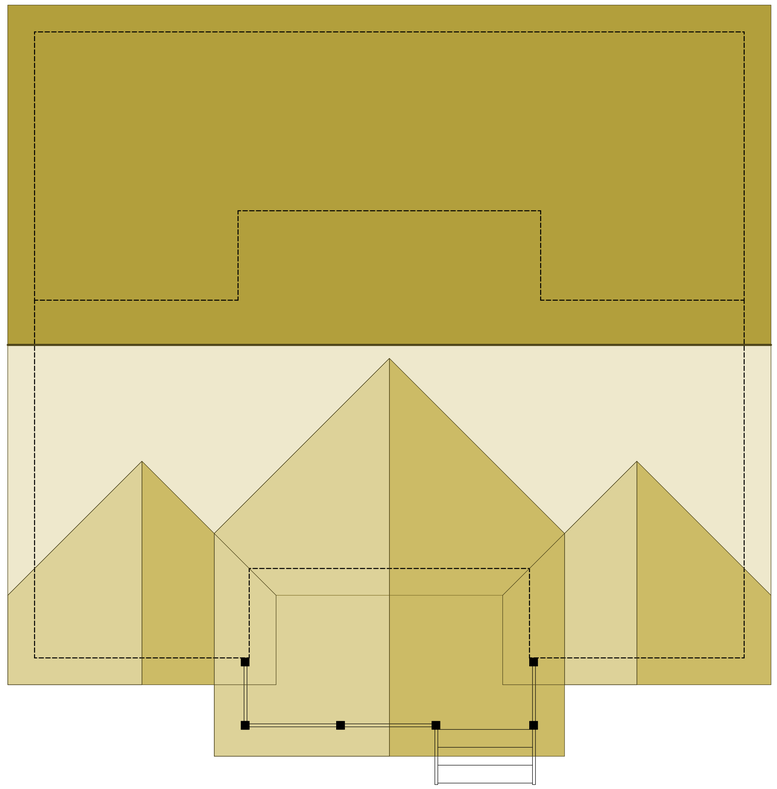

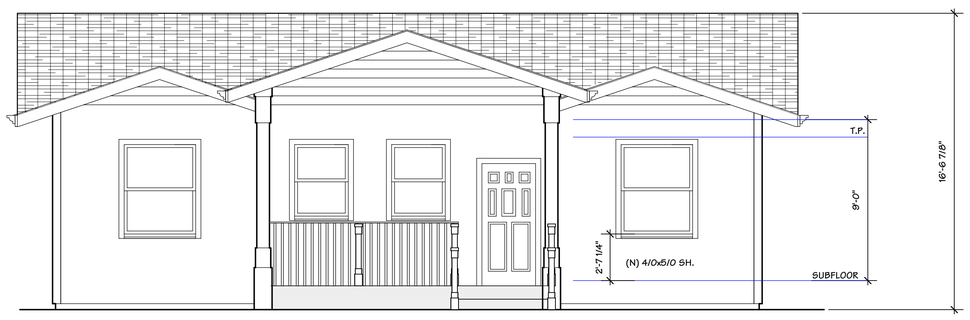

FRONT ADU ELEVATION - A

SCALE: 1/4" = 1'-0"

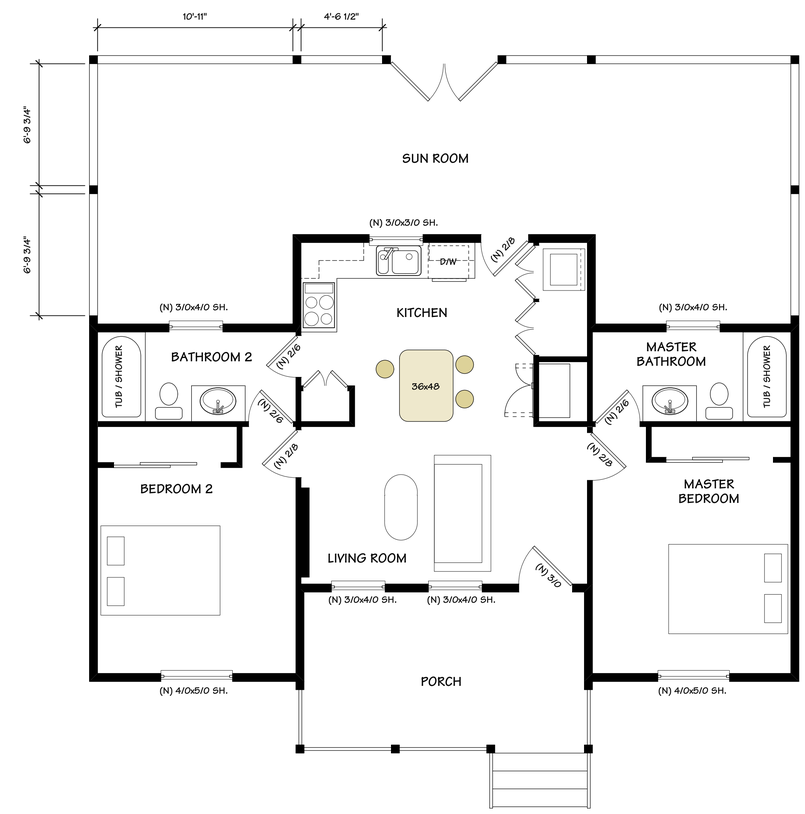

WALL LEGEND

- EXISTING WALL
- NEW WALL
- REMOVEL WALL
- PATCH / CLOSE WALL

OWNER: ROBERT / LORETTA HEATH
2115 SAN JUAN ROAD
WATSONVILLE, CA 95076

DESIGN BY:
PACIFIC BLUE DEVELOPMENTS
Michael S Radu
36 Colton Way
Cambell CA. 95008
(408) 504-6826 Cell

REVISION:

ROOF PLAN

DRAWN BY Michael S. Radu

CHECKED BY PBD

JOB NO. 21-11

DATE 02/10/2022

SCALE AS SHOWN

SHEET A-3