WALL LEGEND

- EXISTING WALL
- NEW WALL
- REMOVEL WALL
- PATCH / CLOSE WALL

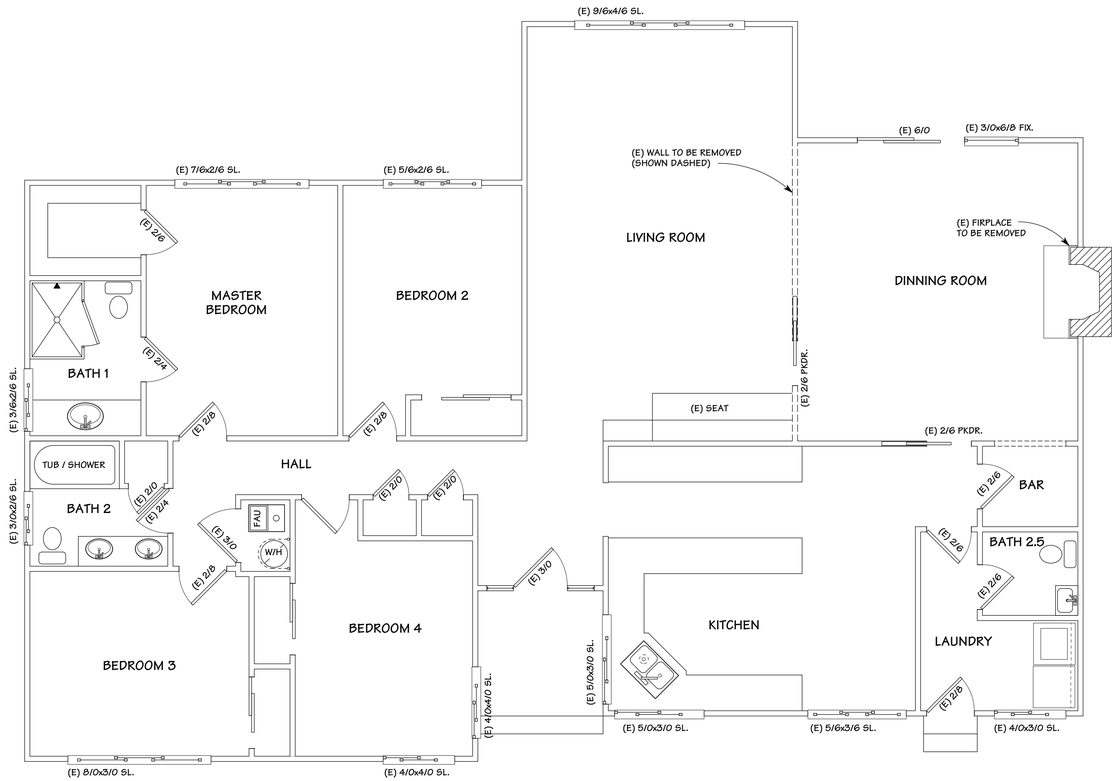

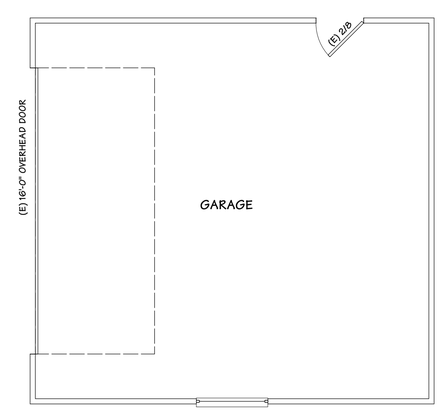

EXISTING FLOOR PLAN

SCALE: 1/4" = 1'-0"

OWNER: CODY & JESSICA GARCIA
1535 ALISAL AVENUE
SAN JOSE CA 95125

DESIGN BY:
PACIFIC BLUE DEVELOPMENTS
Michael S Radu
330 Cohen Way
Cambell CA, 95008
(408) 504-6826 Cell

PACIFIC BLUE DEVELOPMENTS

REVISION:

EXISTING FLOOR PLAN
PROPOSED FLOOR PLAN
PLAN NOTES

DRAWN BY
Michael S. Radu

CHECKED BY
PBD

JOB NO.
24-04

DATE
04/12/2024

SCALE
AS SHOWN

SHEET
A-3